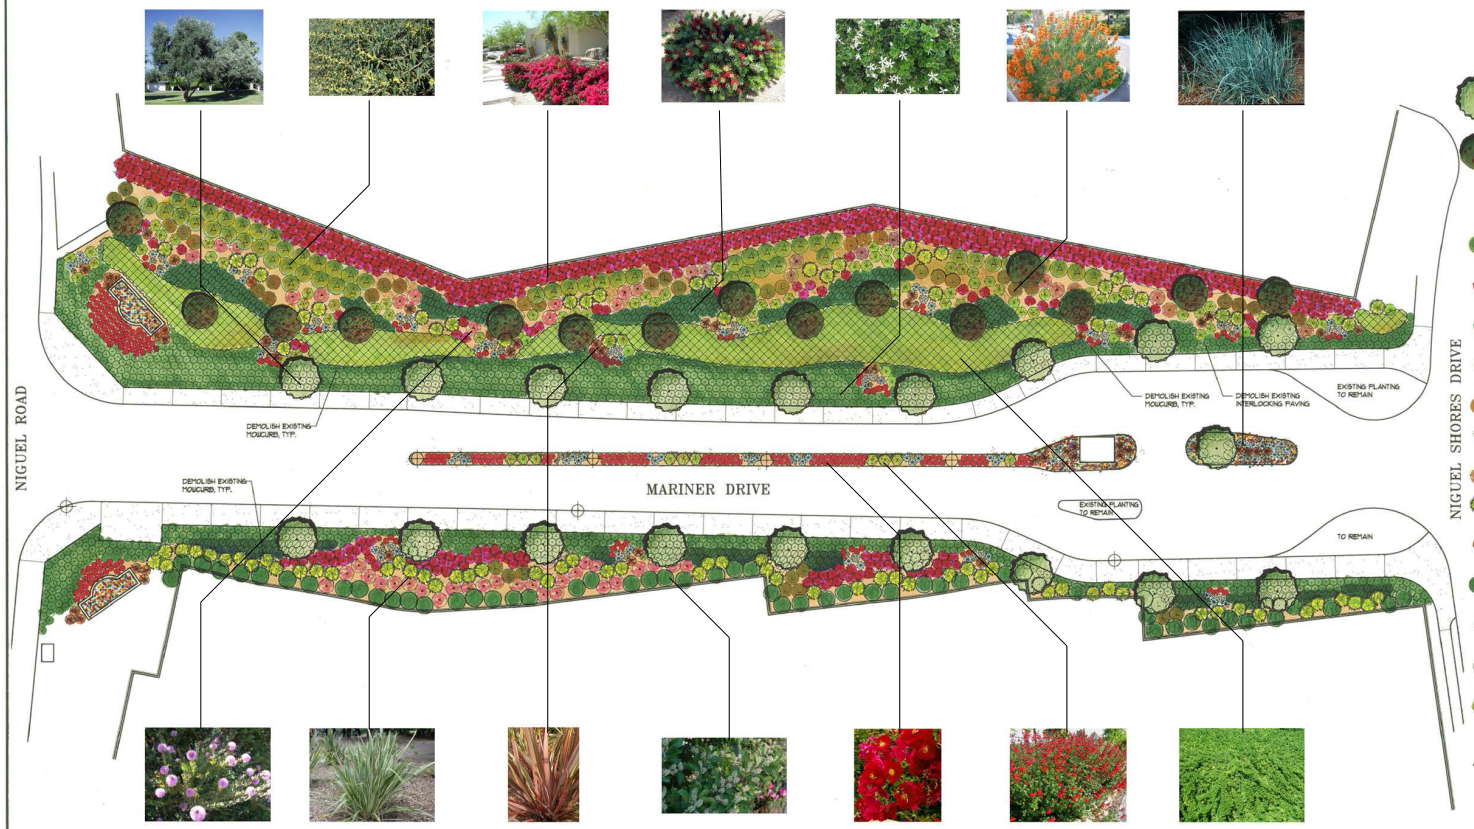

PLANT PALETTE

TREES

BOTANICAL NAME / COMMON NAME	SIZE	QTY	SPACING	WUCOLS
OLEA EUROPAEA 'WILSONII' FRUITLESS OLIVE	24" BOX	19	30' O.C.	L
EXISTING TREE. PROTECT IN PLACE, TYP.	N/A	VERIFY IN-FIELD	N/A	

SHRUBS

BOTANICAL NAME / COMMON NAME	SIZE	QTY	SPACING	WUCOLS
ACACIA REDOLENS 'LOW BOY' PROSTATE ACACIA	1 GAL.	62	4' O.C.	L
BOUGAINVILLEA 'LA JOLLA' SHRUBBY BOUGAINVILLEA	5 GAL.	488	4' O.C.	LL
CALLISTEMON VIMINALIS 'LITTLE JOHN' DWART BOTTLEBRUSH	5 GAL.	443	3' O.C.	M
CARISSA MARCROCARPA 'PROSTRATA' DWART NATAL PLUM	GAL.	1357	3' O.C.	M
LEONITIS LEONURUS LION'S TAIL	5 GAL.	47	6' O.C.	L
LEYMUS CONDENSATUS 'CANYON PRINCE' LYME GRASS	5 GAL.	130	6' O.C.	L
MELALEUCA NESOPHILA PINK MELALEUCA	15 GAL.	57	8' O.C.	L
PHORMIUM TENAX 'VARIEGATUM' NEW ZEALAND FLAX	15 GAL.	100	10' O.C.	
PHORMIUM TENAX 'RAINBOW QUEEN' NEW ZEALAND FLAX	5 GAL.	71	4' O.C.	L
PRUNUS CAROLINIANA 'BRIGHT N TIGHT' CAROLINA CHERRY LAUREL	24" BOX	54	8' O.C.	M
ROSA 'FLOWER CARPET' FLOWER CARPET ROSE	5 GAL.	200	30" O.C.	M
ROSA 'ICEBERG' WHITE SHRUB ROSE	15 GAL.	24	4' O.C.	M
SALVIA M. MICROPHYLLA 'SAN CARLOS FESTIVAL' SAGE	5 GAL.	105	4' O.C.	L

CLUSTERS OF TWO TO THREE BOULDERS LOCATION, TYP.
BOULDER SIZES FROM 24" TO 42"
COLOR TO BE SELECTED.
42" TO 36" DIA. BOULDER: 21 EA
36" TO 30" DIA. BOULDER: 11 EA
30" TO 24" DIA. BOULDER: 22 EA

GROUND COVERS

BOTANICAL NAME / COMMON NAME	SIZE	QTY	SPACING	WUCOLS
ANNUAL COLOR TO BE SELECTED	4" POTS	60/FLAT	8" O.C.	
MYOPORUM PARVIFOLIUMFLATS MYOPORUM			18" O.C.	M

NOTE: ALL PLANTING AREA TO RECEIVE 2" MULCH AT THE CONCLUSION OF PLANTING OPERATION.

MONARCH ENVIRONMENTAL

NORTH

LICENSED LANDSCAPE ARCHITECT
STANLEY SMITH
Registered Professional Engineer
Signature
Number
Date
STATE OF CALIFORNIA

UNDERGROUND SERVICE ALERT
call: TOLL FREE
811
TWO WORKING DAYS BEFORE YOU DIG

REVISIONS	BY

(949) 855-6413
FAX 830-4465
LANDSCAPE ARCHITECTURE
23011 Moulton Parkway
PLANNING - RESEARCH
Suite J12 - Laguna Hills, CA 92653
STAN SMITH ASSOCIATES

PLANTING PLAN

NIGUEL SHORES
MARINER ENTRANCE
DANA POINT, CA

DRAWN: JSM
CHECKED: SS
DATE: 05-21-13
SCALE: 1"=20'
JOB NO.:
SHEET: L-2
OF SHEETS